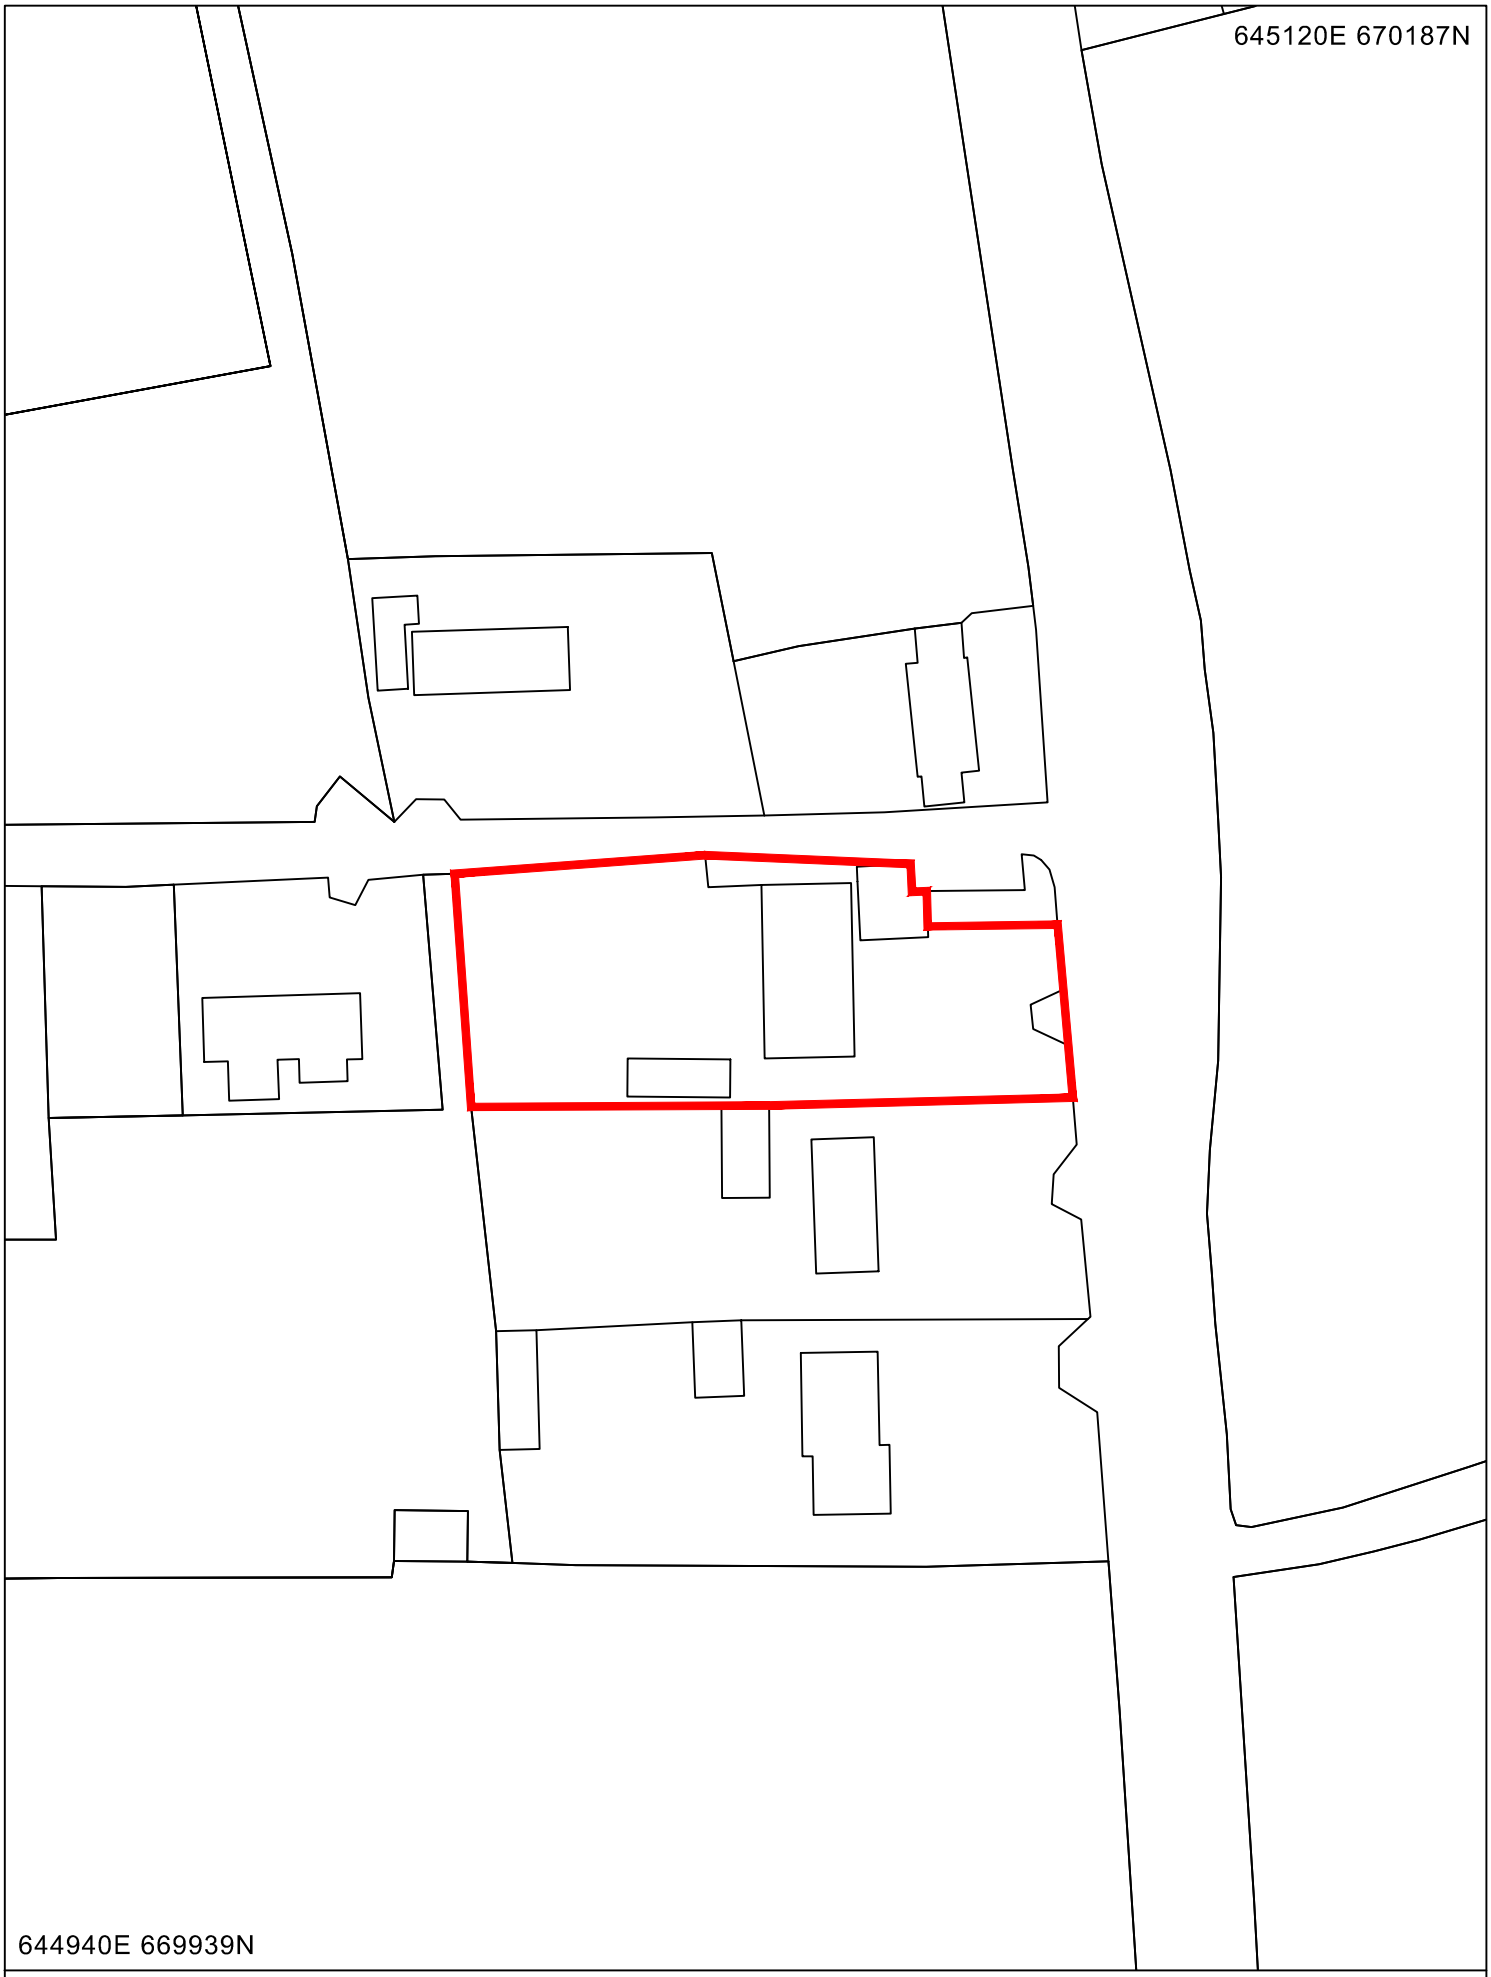


N

Comhairle Chontae Chill Chainnigh - Kilkenny County Council
Town Regeneration Office - Derelict Sites Section

ADDRESS: SITE AT AVONDALE, OLDTOWN, BALLYRAGGET, R95V6P9
SITE AREA OUTLINED IN RED = 0.24 HA

File Number:	DS 26-26	PREPARED BY:	MG
OS SHEET(S) :	4466-C	CHECKED BY:	TB
SCALE:	1:1000 @ A3	DATE:	10.08.2026

© Tailte Éireann Surveying . All rights reserved. Licence number CYAL50510769