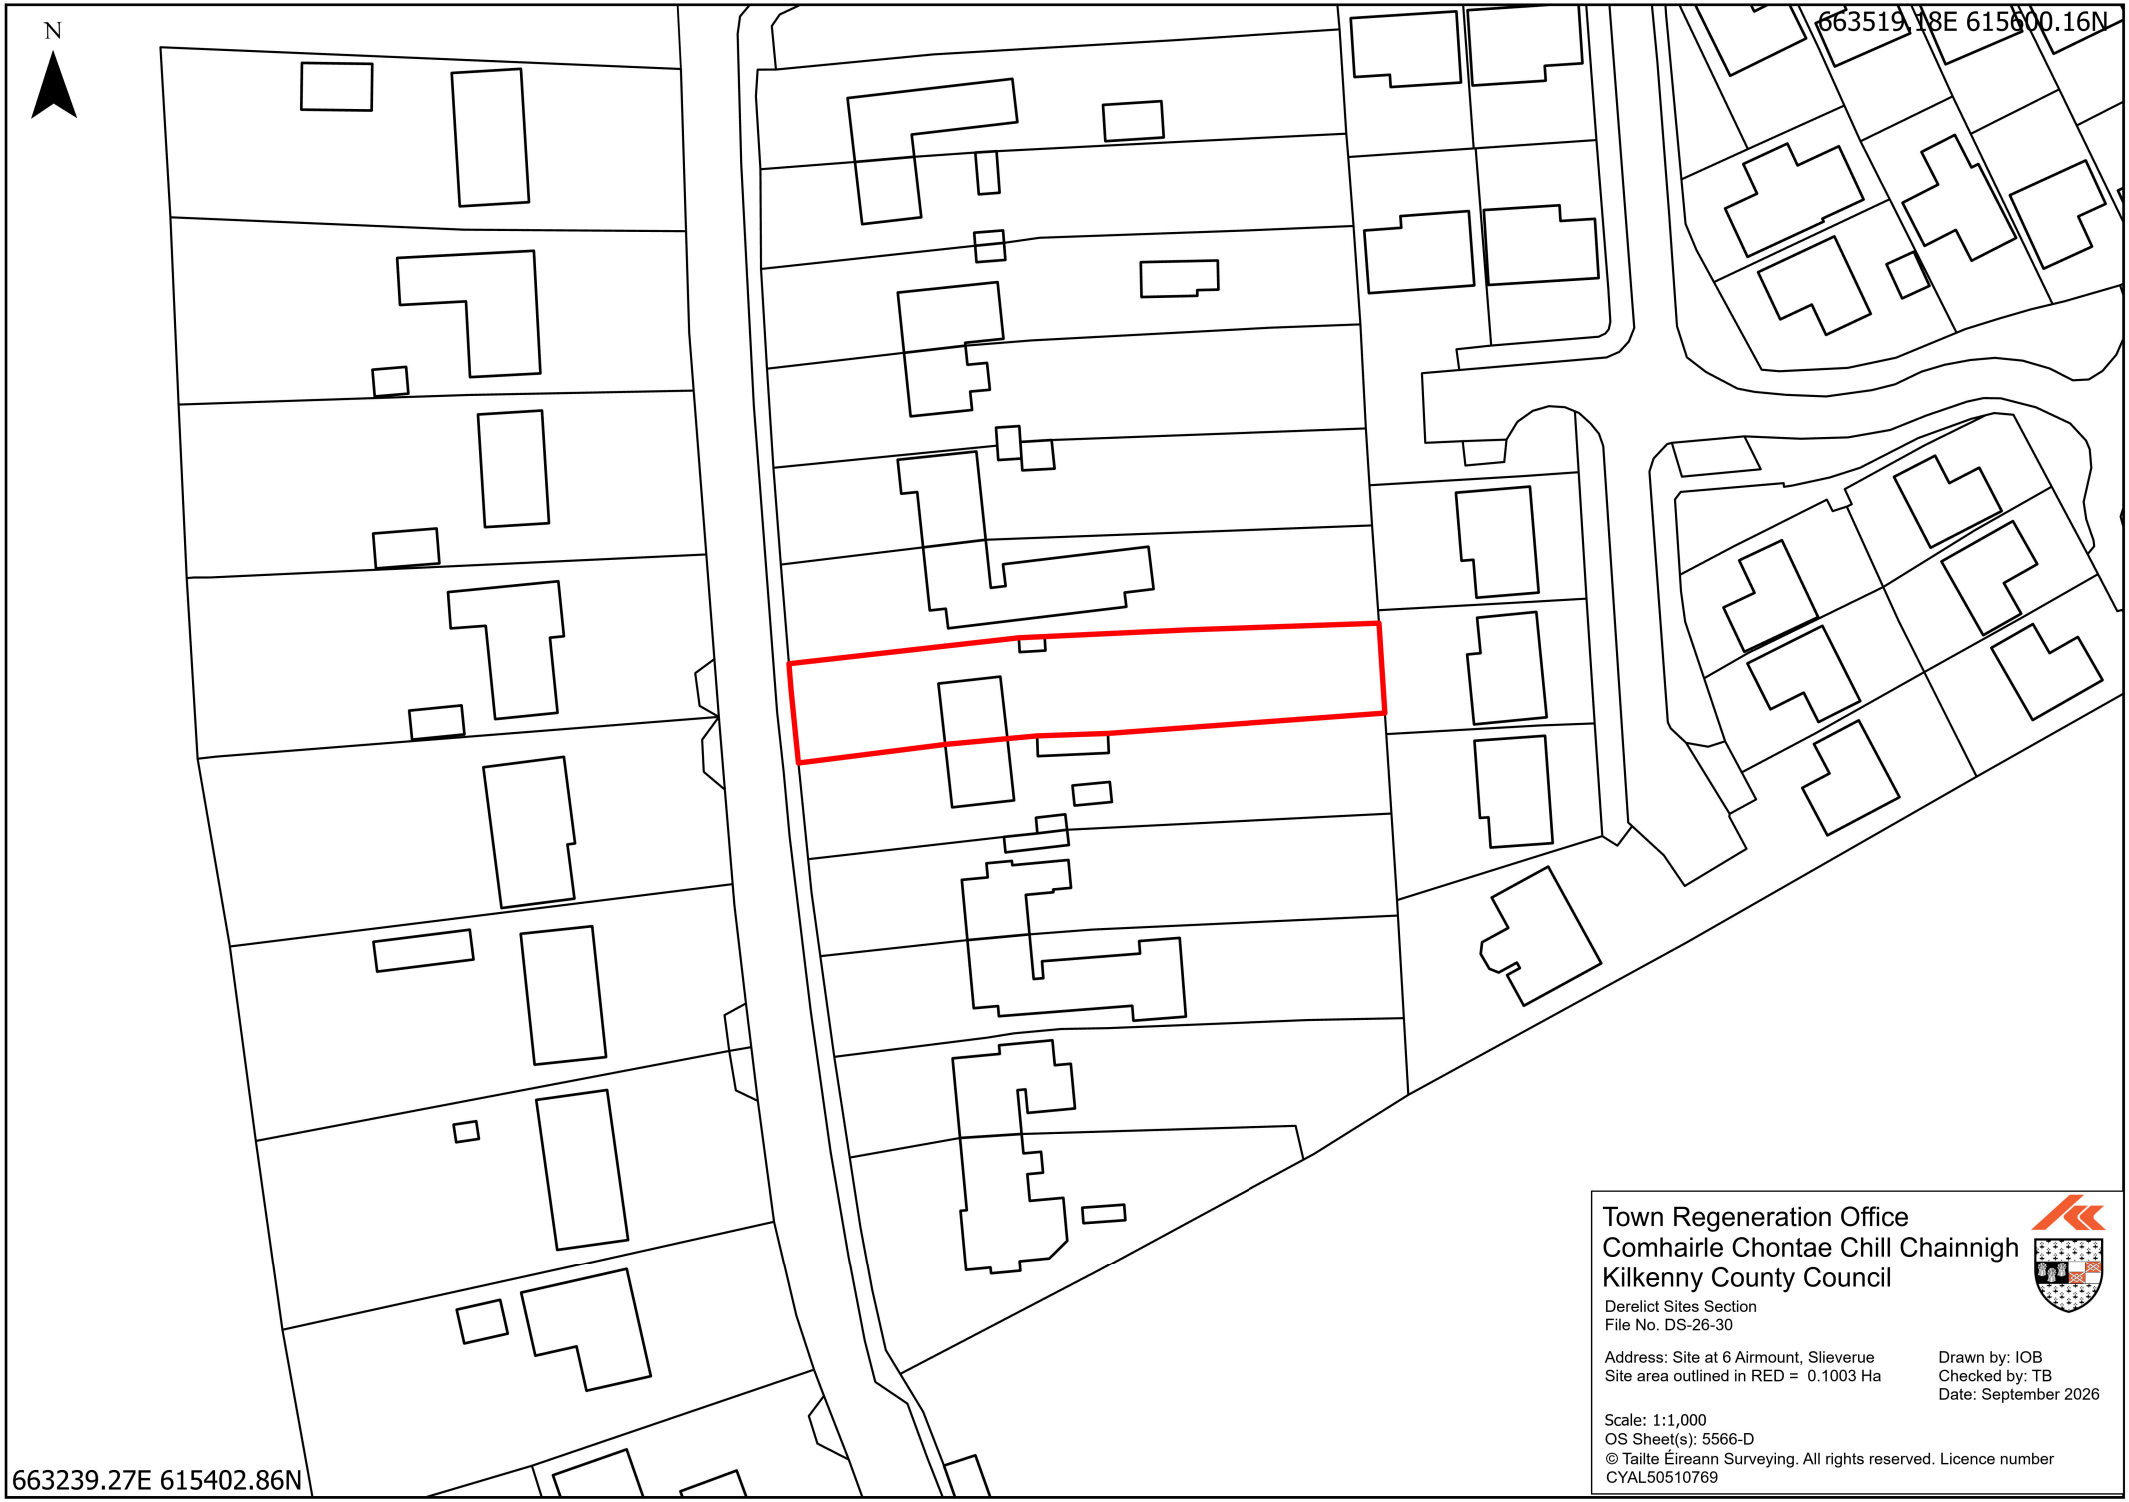


Town Regeneration Office
Comhairle Chontae Chill Chainnigh
Kilkenny County Council

Derelict Sites Section
File No. DS-26-30

Address: Site at 6 Airmount, Slieverue
Site area outlined in RED = 0.1003 Ha

Drawn by: IOB
Checked by: TB
Date: September 2026

Scale: 1:1,000
OS Sheet(s): 5566-D

© Tailte Éireann Surveying. All rights reserved. Licence number CYAL50510769