


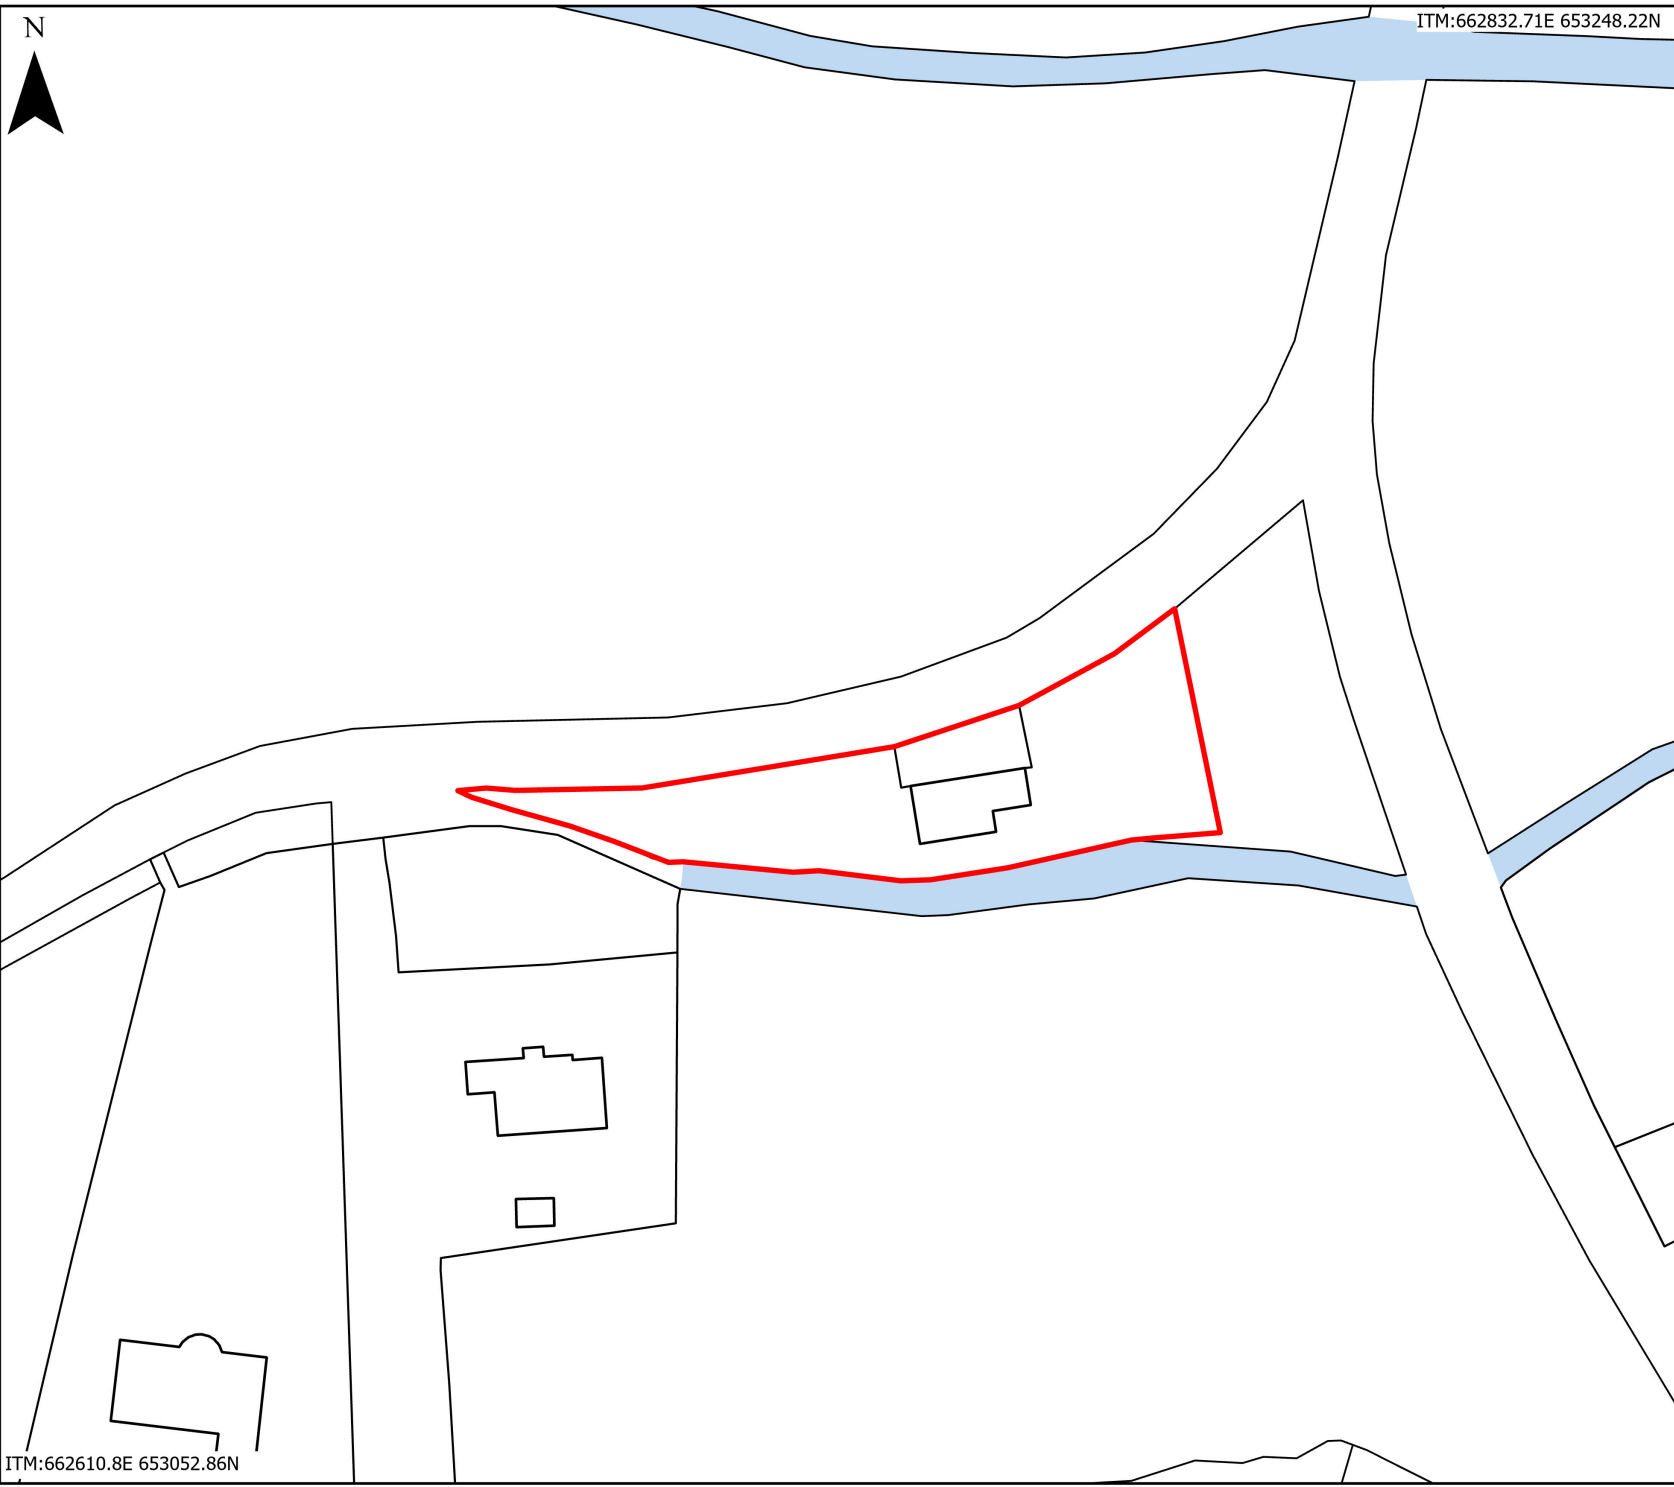

COMPULSORY PURCHASE ORDER NO. 10 OF 2026
MAP REFERRED TO IN VESTING ORDER MADE UNDER
SECTION 17 OF THE DERELICT SITES ACT, 1990 ON THE
____ day of October 2026

THE OFFICIAL SEAL OF KILKENNY COUNTY COUNCIL
WAS AFFIXED HERETO

THIS ____ DAY OF October 2026

IN THE PRESENCE OF:

____ Cathaoirleach of Council

Derelict Sites Section
File No. DS-25-17
Address: Watree, Gowran
Townland: Gowran
Description: A derelict site comprising a detached dwelling and lands

Site area outlined in RED = 0.1476 Ha
OS Sheet(s): 4829-B
Drawn by: IOB
Checked by: TB
Date: October 2026
Scale: 1:1,000